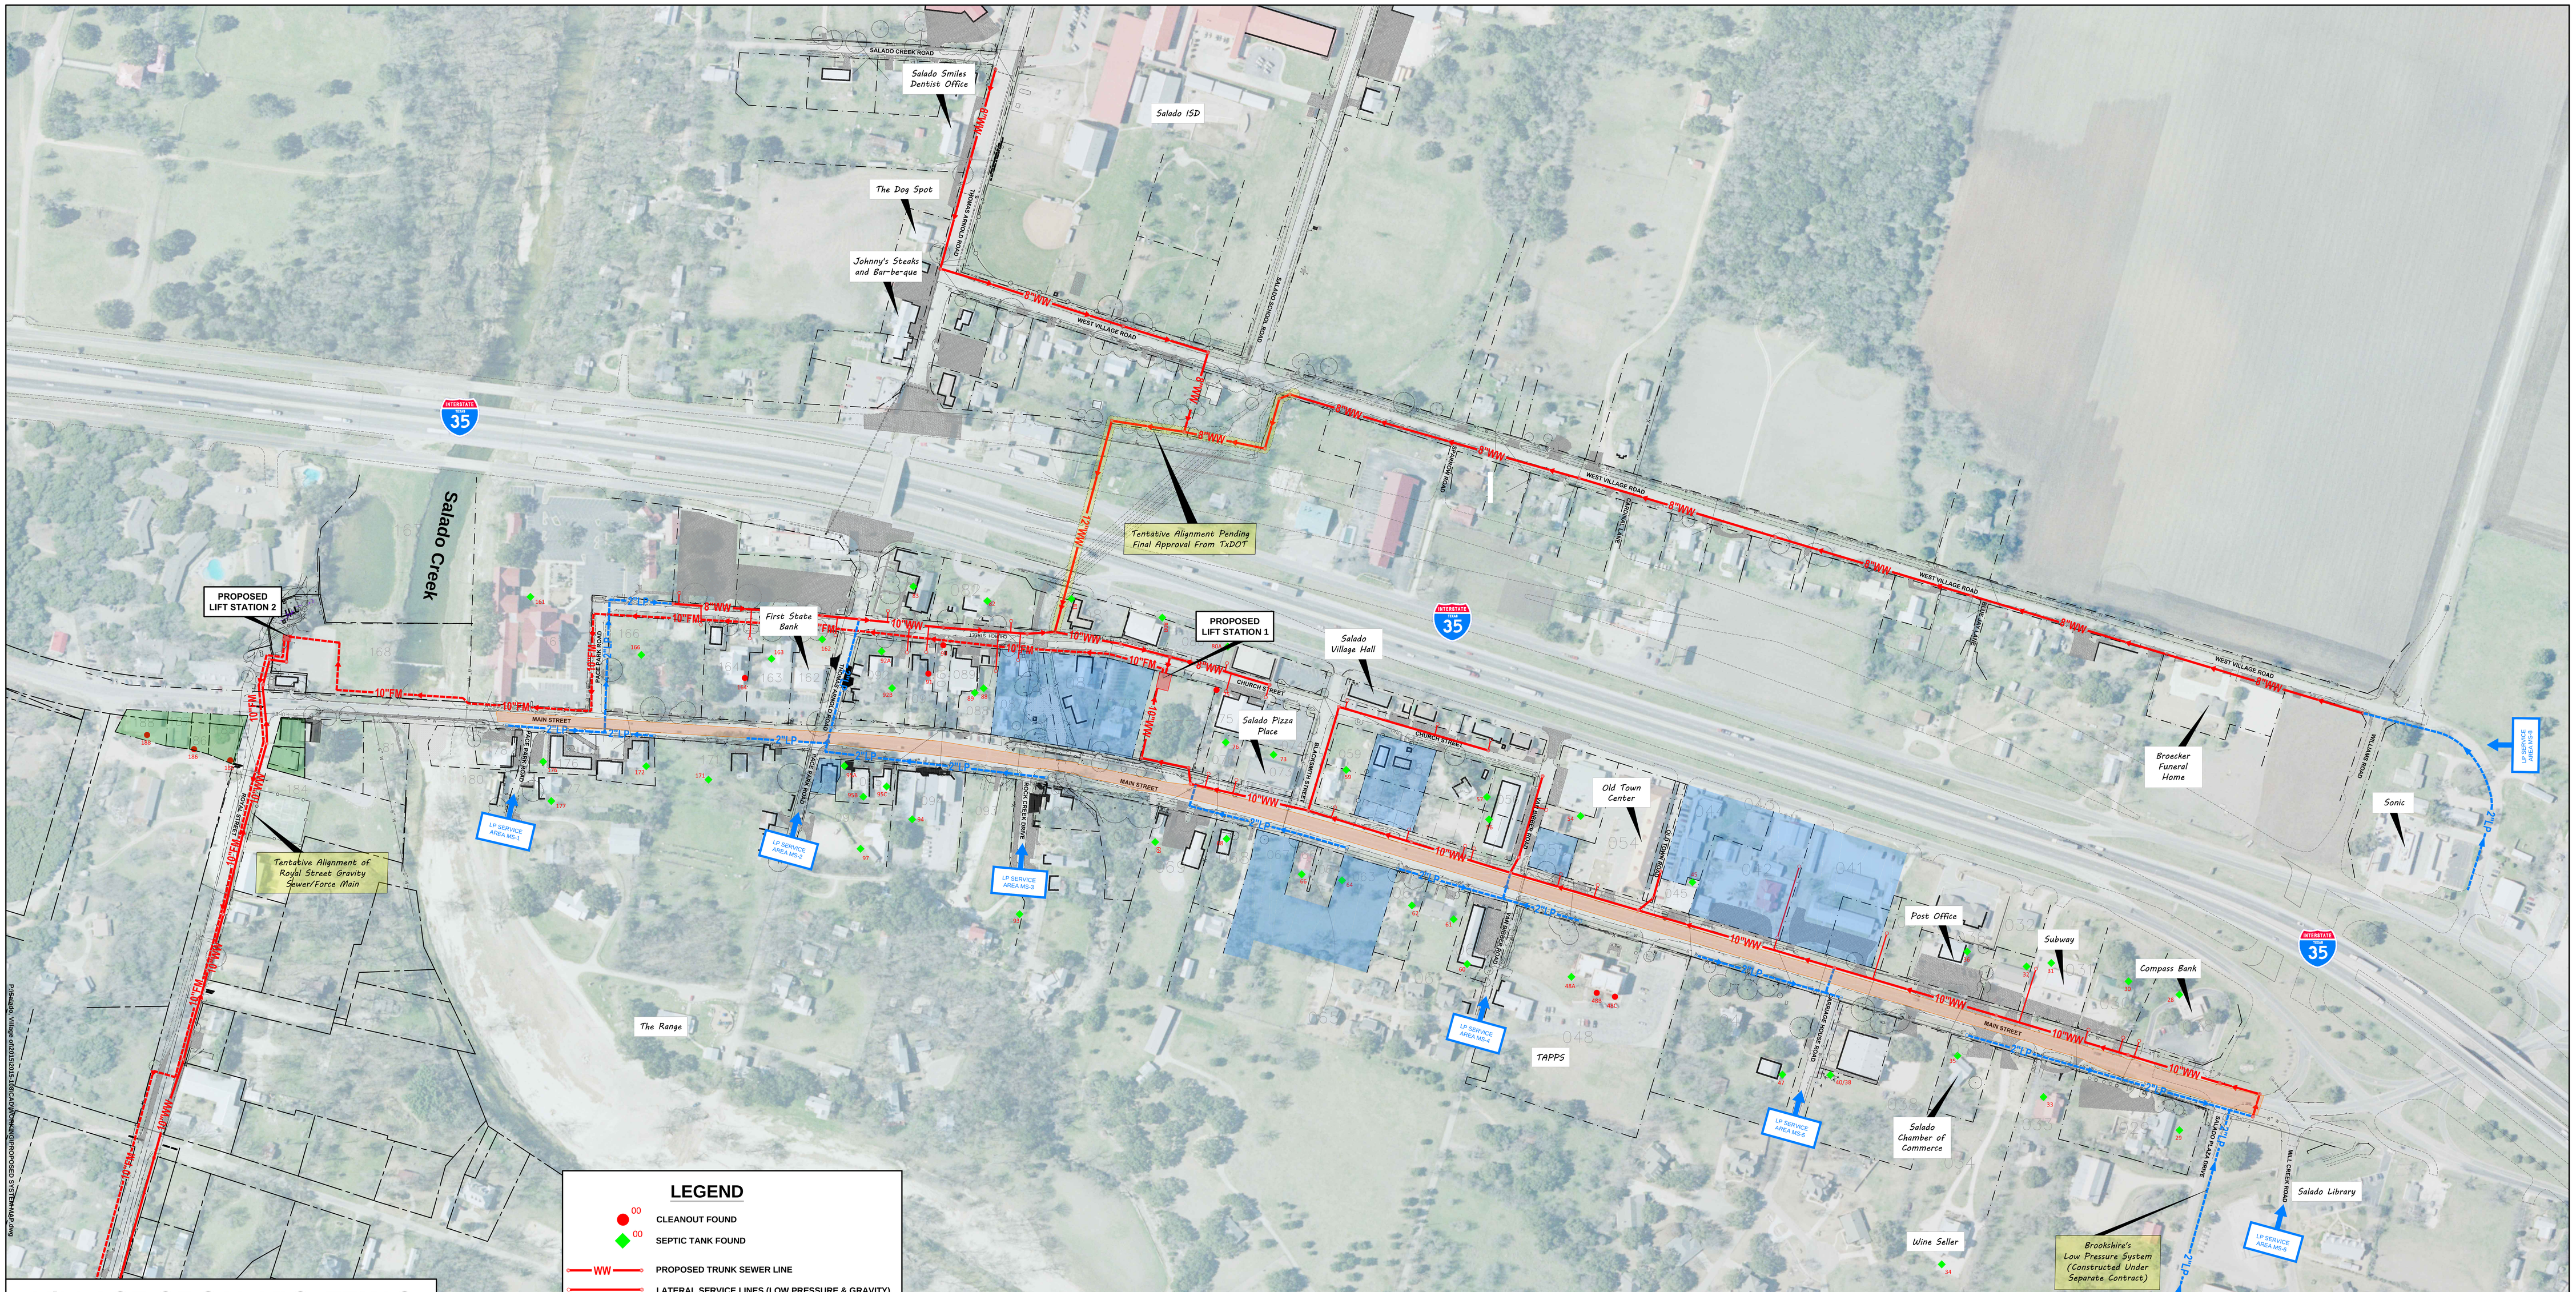
Salado Smiles Dentist Office
Salado ISD
The Dog Spot
Johnny's Steaks and Bar-be-que
Tentative Alignment Pending Final Approval From TxDOT
PROPOSED LIFT STATION 2
Salado Creek
First State Bank
PROPOSED LIFT STATION 1
Salado Village Hall
Salado Pizza Place
Old Town Center
Broecker Funeral Home
Sonic
Post Office
Subway
Compass Bank
Salado Chamber of Commerce
TAPPS
Wine Seller
Brookshire's Low Pressure System (Constructed Under Separate Contract)
Salado Library
Tentative Alignment of Royal Street Gravity Sewer/Force Main
The Range
LP SERVICE AREA MS-1
LP SERVICE AREA MS-2
LP SERVICE AREA MS-3
LP SERVICE AREA MS-4
LP SERVICE AREA MS-5
LP SERVICE AREA MS-6
LP SERVICE AREA MS-7
LP SERVICE AREA MS-8
SALADO CREEK ROAD
WEST VILLAGE ROAD
MAIN STREET
CHURCH STREET
ROYAL STREET
ROCK CREEK DRIVE
MILL CREEK ROAD
INTERSTATE 35
LEGEND
CLEANOUT FOUND
SEPTIC TANK FOUND
PROPOSED TRUNK SEWER LINE
LATERAL SERVICE LINES (LOW PRESSURE & GRAVITY)
PROPOSED FORCE MAIN
PROPOSED LOW PRESSURE LINE
OSSF LOCATIONS UNKNOWN
SERVED BY STAGECOACH WWTP
MAIN STREET PAVEMENT (TXDOT)
This document is released for the purpose of interim review under the authority of RICK N. KASBERG, P.E. 70163 on 2-29-16 It is not to be used for construction, bidding or permit purposes.
VILLAGE OF SALADO, TEXAS
OVERALL
WASTEWATER SYSTEM LAYOUT
KASBERG, PATRICK & ASSOCIATES, LP
CONSULTING ENGINEERS
TEMPLE, TEXAS 76501
Firm Registration No. F-510
MARCH 2016
EXHIBIT C